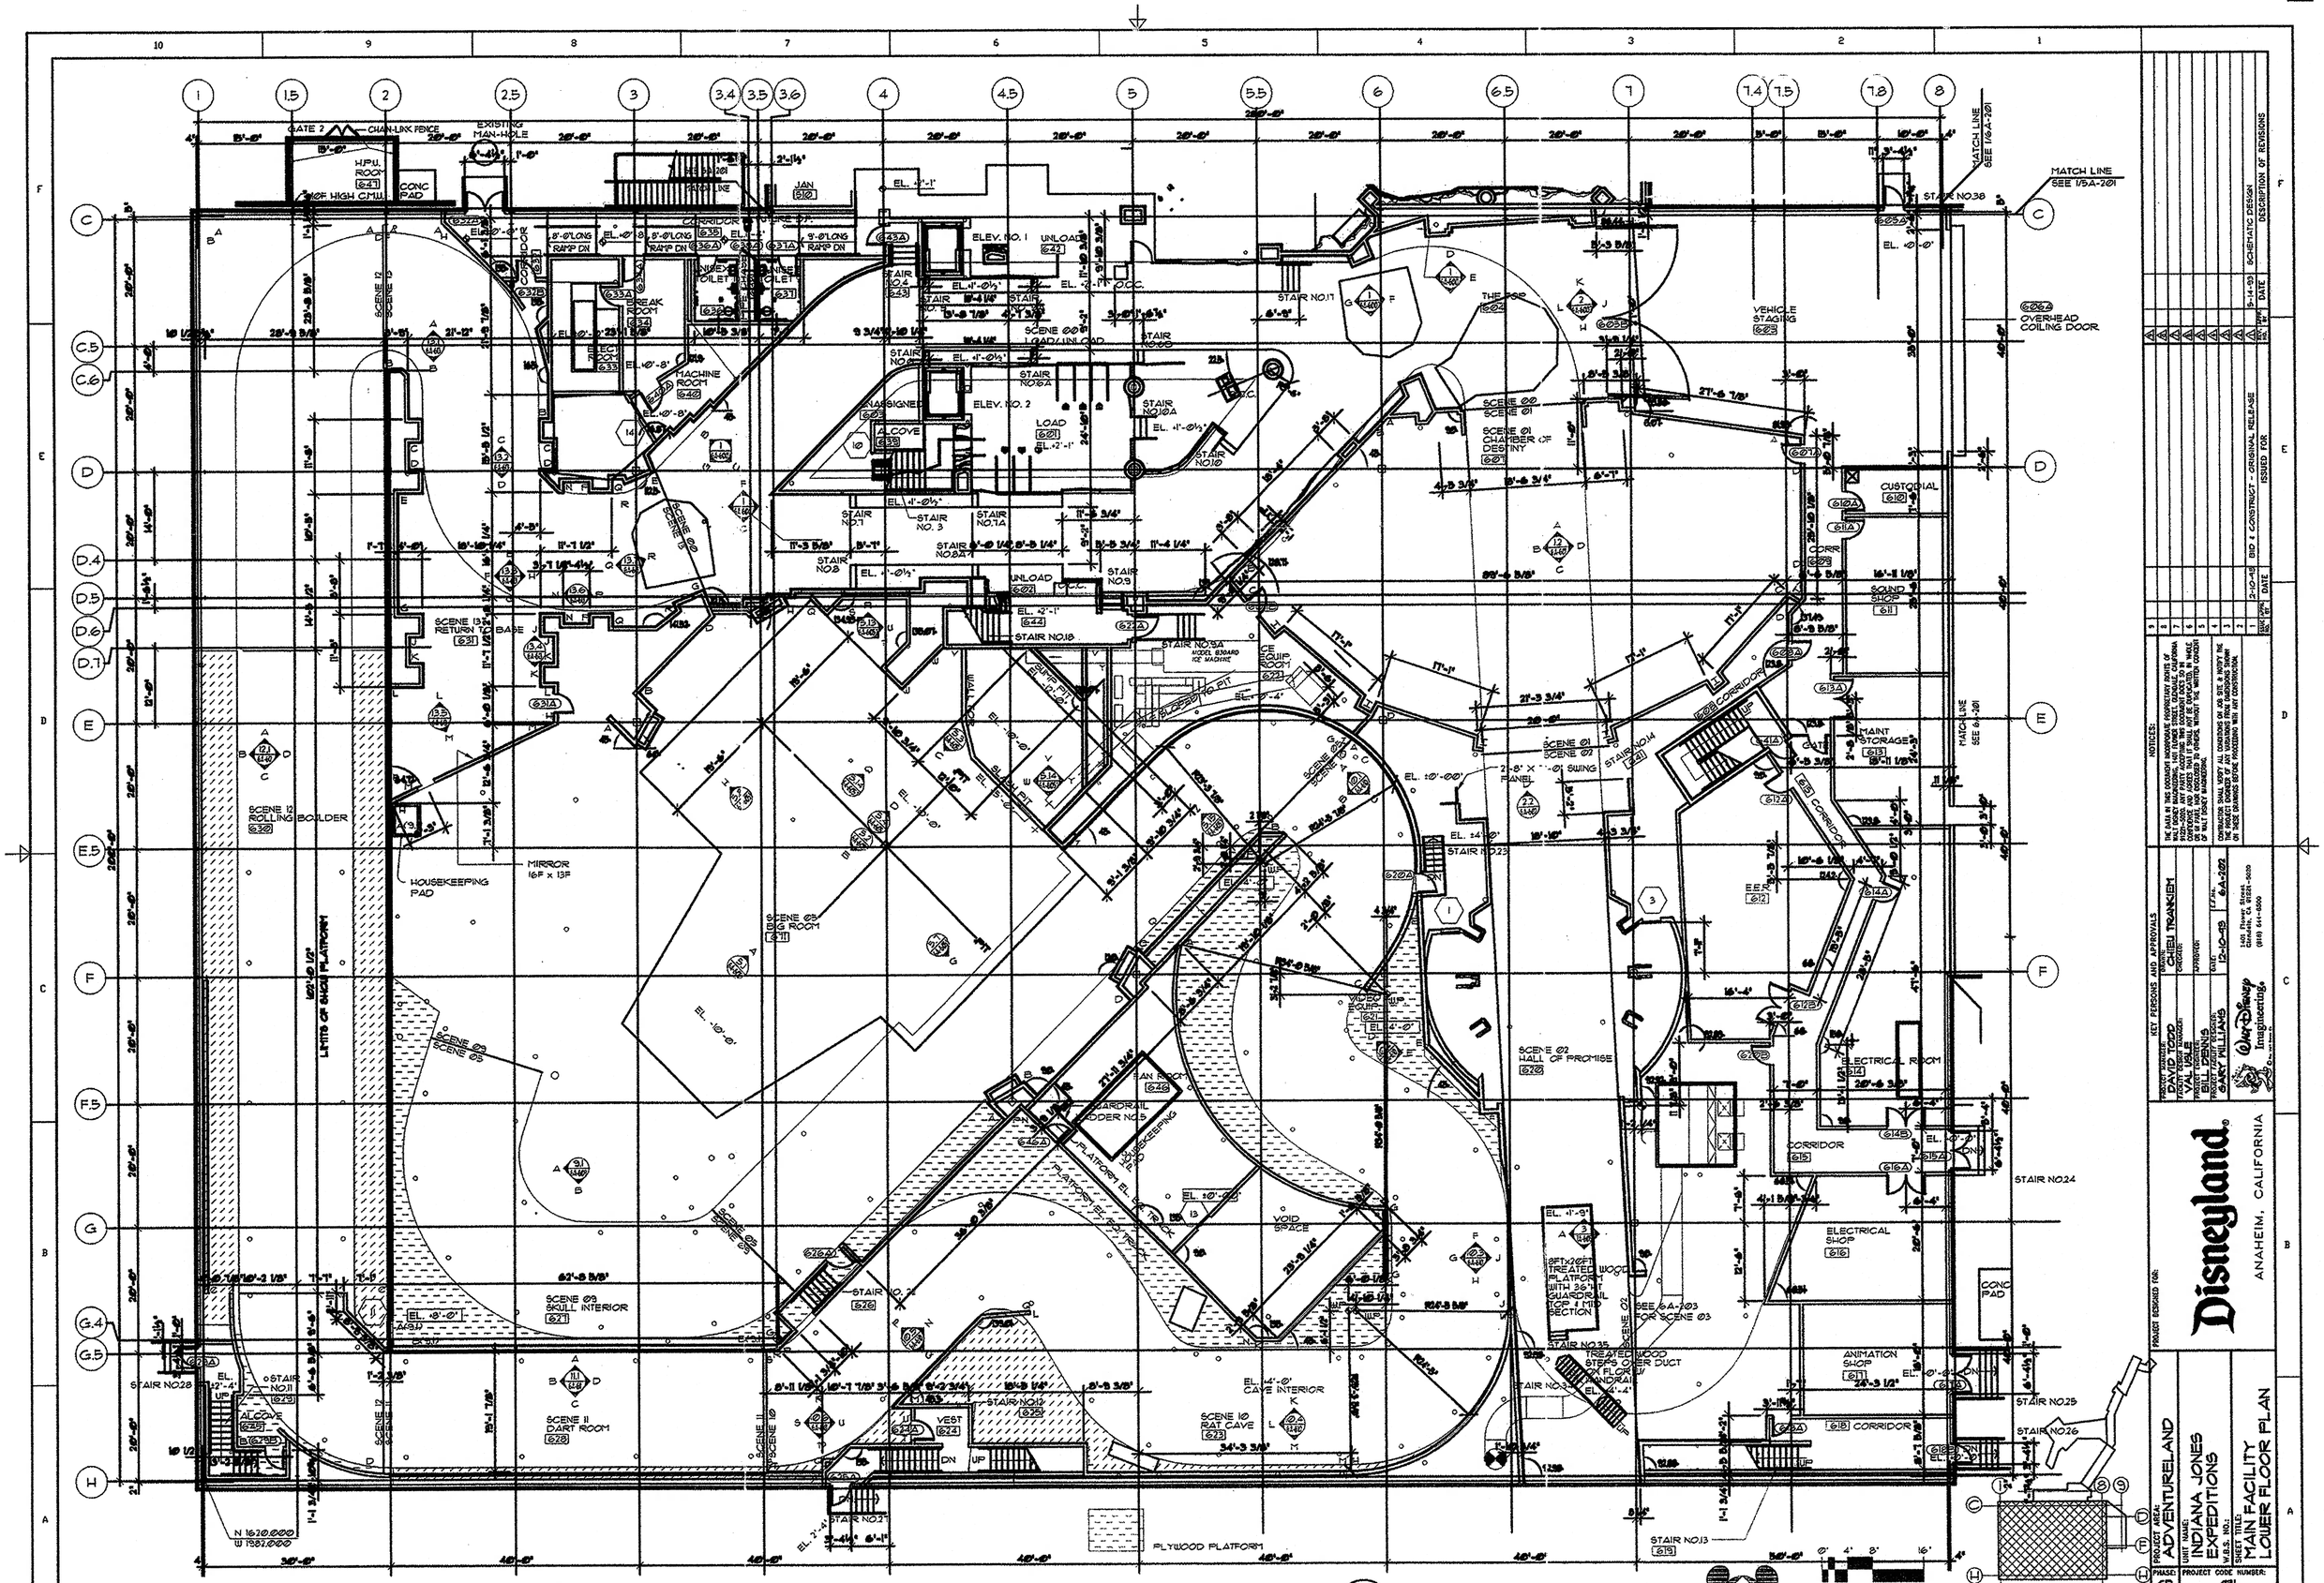
MAIN FACILITY LOWER LEVEL FLOOR PLAN
SCALE: 1/8"=1'-0"
KEY PLAN
NORTH
SCALE: 1/8"=1'-0"
DATUM POINT EL.00-0=+134'-6"
Disneyland
ANAHEIM, CALIFORNIA
PROJECT AREA: ADVENTURELAND
UNIT NAME: INDIANA JONES EXPEDITIONS
SHEET TITLE: MAIN FACILITY LOWER FLOOR PLAN
DRAWING NO.: 6A-202
REVISION NO.:
PHASE: CD
PROJECT CODE NUMBER: 4251
DAVID TODD
VAL VELE
GARY WILLIAMS
Walt Disney Imagineering
1401 Flower Street Glendale, CA 91221-2600 (818) 544-6500
SCHEMATIC DESIGN
DID & CONSTRUCT - ORIGINAL RELEASE
ISSUED FOR
DESCRIPTION OF REVISIONS
DATE
REV. NO.
NOTICES:
KEY PERSONS AND APPROVALS
PROJECT MANAGER:
PROJECT DESIGNER:
PROJECT ENGINEER:
PROJECT FACILITY ENGINEER:
APPROVED:
CHERI TRANKIEM
SCENE 01 CHAMBER OF DESTINY
SCENE 02 HALL OF PROMISE
SCENE 03 SKULL INTERIOR
SCENE 10 RAT CAVE
SCENE 11 DART ROOM
SCENE 13 RETURN TO BASE
SCENE 09 SCENE 03
SCENE 02 SCENE 01
